133

Houndsditch

Reception



The refurbished reception got an upgrade, Boki Coffee has moved in.

Location

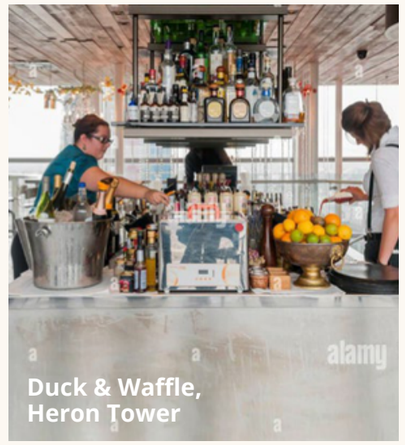

LIVERPOOL ST.
4 MINS WALK
SPITALFIELDS MARKET
DIRTY MARTINI
THE STAR
TORTILLA
LONDON WALL
THE IVY CITY
GARDEN
HUMBLE GRAPE
FISH MARKET
CINNAMON
KITCHEN
MY OLD PLACE
ZAMURUT
SPECIALITY COFFEE
SIZZLES
BE AT ONE
DUCK & WAFFLE
THE DRIFT
AUSTIN FRIARS
BALLS BROTHERS
133
Houndsditch
CURRENT CAFÉ
THE OTHERIST
PARADISE GREEN
FAZENDA
RODIZIO WATCHHOUSE
BAR & GRILL
BEAUBEAUS
ROSSLYN COFFEE
TOWER 42
BROADWOOD
CAFFÈ NERO
THE ALCHEMIST
MOONSHINE
SALOON
BARCELONA TAPAS
BAR & RESTAURANT
LE RELAIS DE
VENISE L'ENTRECÔTE
SLUG & LETTUCE
THE
GHERKIN
ALDGATE
4 MINS WALK
BURGER
& LOBSTER
THE MERCER



The Golden Heart




Brick Lane Market


Duck & Waffle, Heron Tower





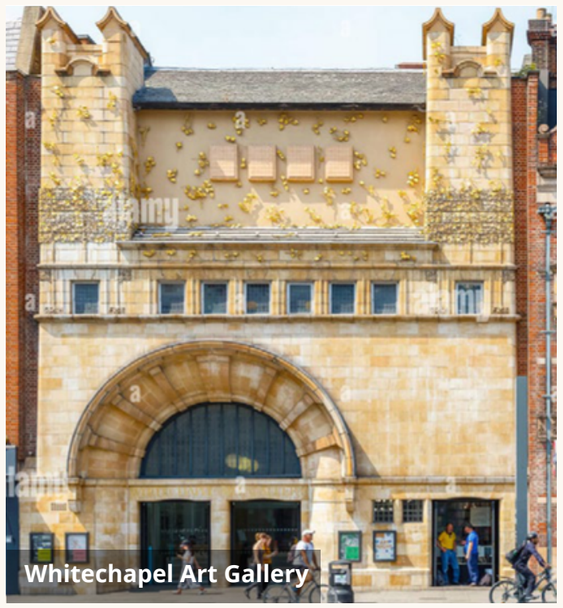
Leadenhall Market


Finsbury Circus Gardens


Old Truman Brewery



Spitalfields Market


Whitechapel Art Gallery

Fit-out



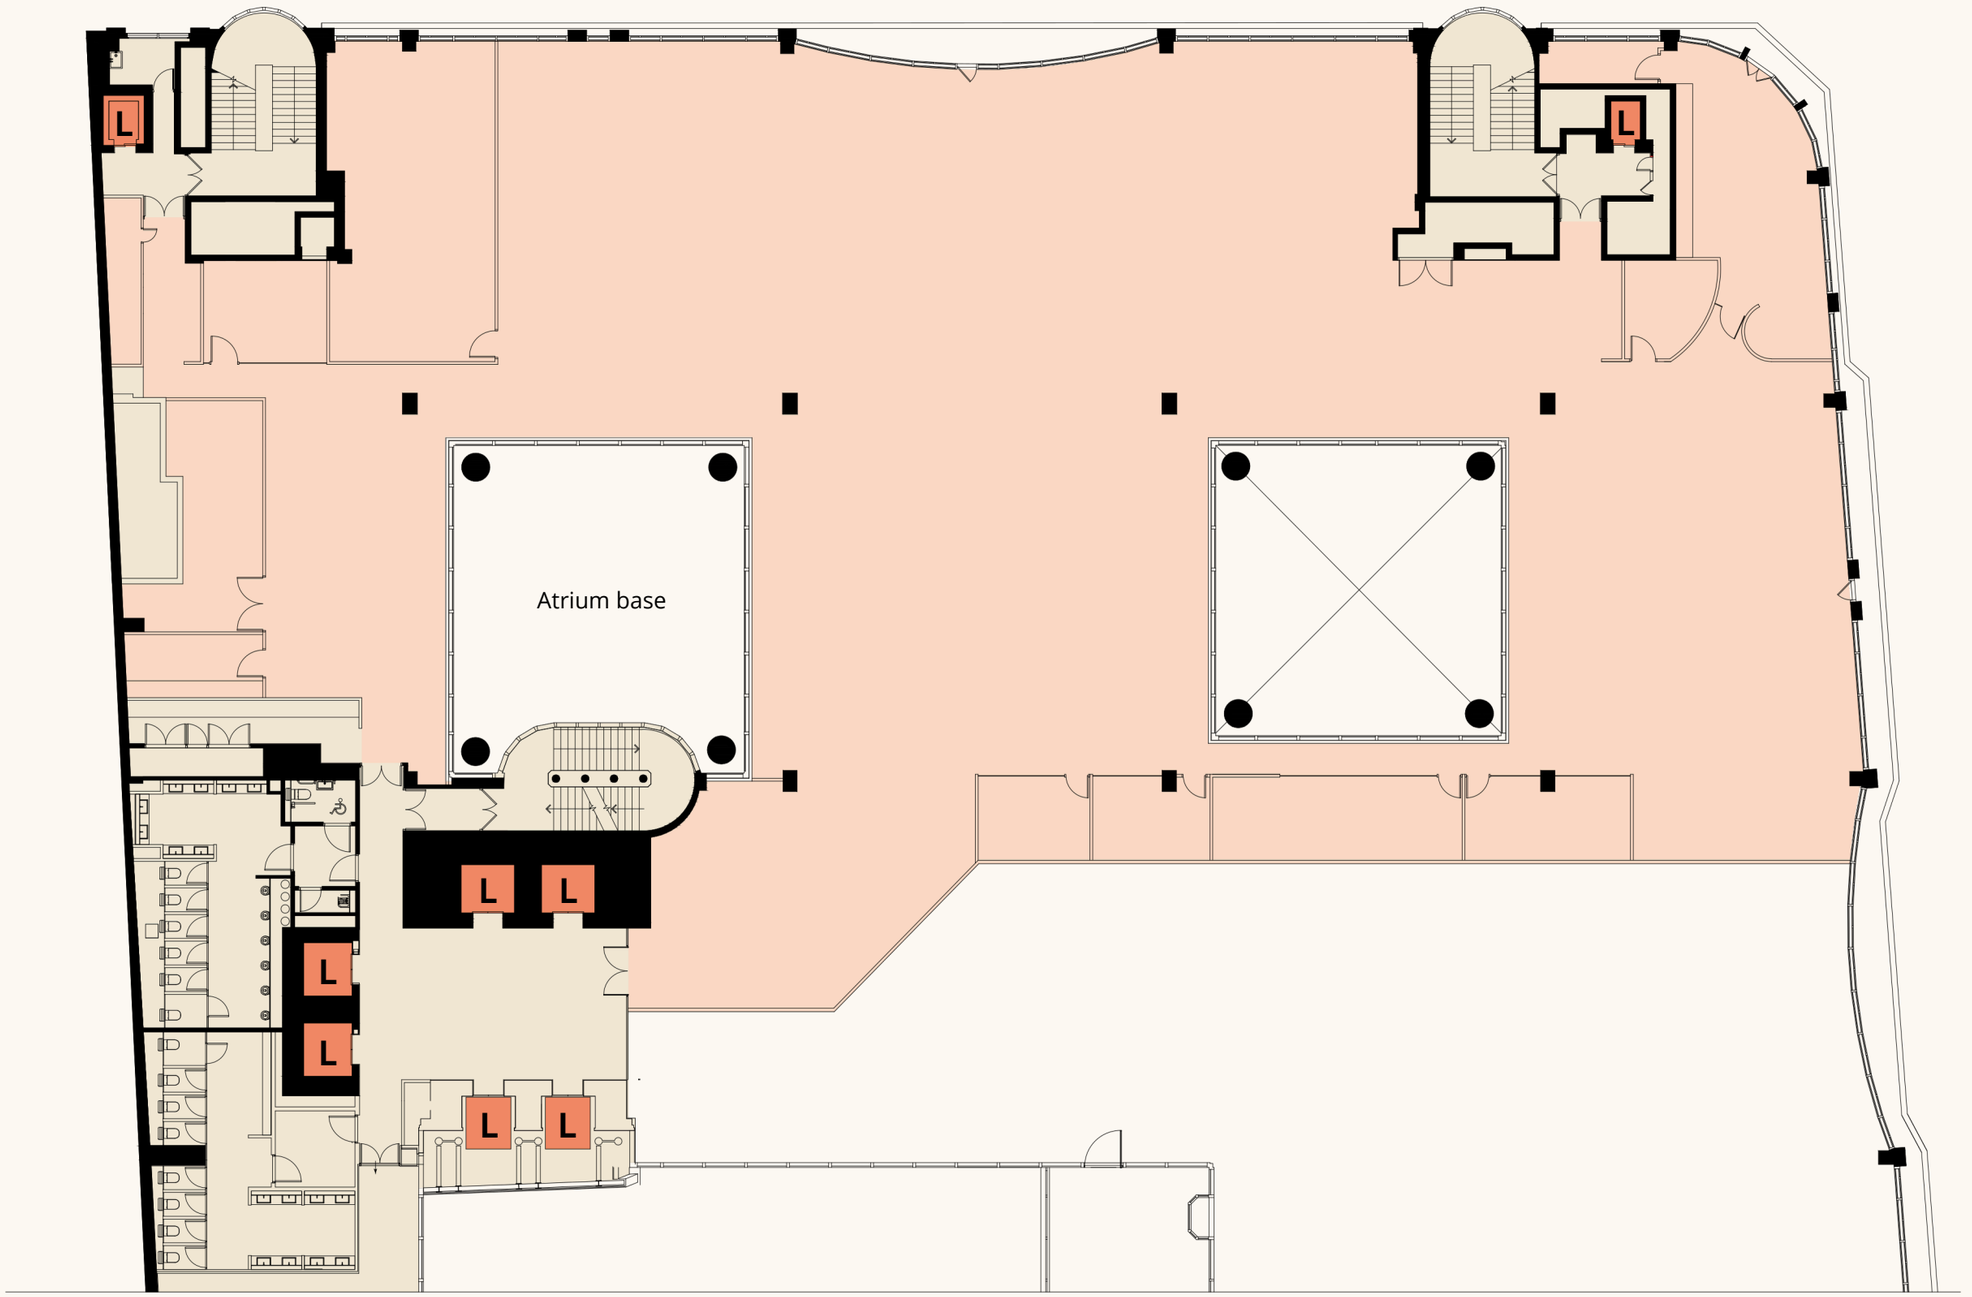


Catch up with clients or catch a break—our Business Lounge is ideal for both.

Plans

3rd

14,500sq ft



Available office space

Floor plans not to scale.
For identification purposes only.

3rd floor



3rd floor kitchen



Specification

- 2.7m floor to ceiling height and 150mm raised access floor
- VAV air conditioning (landlord maintained)
- Six passenger lifts: 4 × 22 passengers and 2 × 19 passengers
- Four fireman’s lifts
- Separate male, female and accessible toilets on every floor
- Bike racks: 106 × spaces and 14 × showers
- A 1Gbps line already installed



133

Houndsditch

---

workthere

Dan Brown
07710 249297
dan.brown@workthere.com

Jodie Burwood
07939 890 689
jodie.burwood@workthere.com

savills

James Gillett
T +44 (0)20 7409 8961
M +44 (0)7972 000 250
jgillett@savills.com

Alex Tugwell
T +44 (0)20 7409 5967
M +44 (0)7816 184 068
alex.tugwell@savills.com